WIRING DIAGRAM

GROUND WIRING TO BE #10 GREEN STRANDED COPPER.
NOTE: CIRCUIT DESIGNATIONS ARE FOR REFERENCE PURPOSES ONLY.

NOTES:

GAS OUTLETS TO BE MSC STANDARD BRAND OUTLET WITH CONNECTION TO MATCH EXISTING HOSPITAL EQUIPMENT

PAINTED SURFACE COLOR MATCHES FORMICA #923 'SURF'.

MODULAR SERVICES COMPANY 110 N. E. 38TH TERRACE OKLAHOMA CITY, OK. 73105

PROJECT

REVISED

OPEN ACCESS TOWER™
MODEL 5706

SCALE: =1'

DATE	DRAWN BY	DRAWING #
04/10/07		PB-138

120V, 20A EMERGENCY POWER
THREE CIRCUITS
J2 — GROUND BUS

120V, 20A NORMAL POWER
TWO CIRCUITS
J1 — GROUND BUS

__ REQ'D: __AS SHOWN
__OPPOSITE

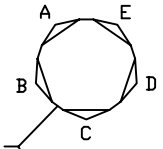

VTF
1 EA. CORNER
TYPICAL OF 5

TYPICAL
11.768"

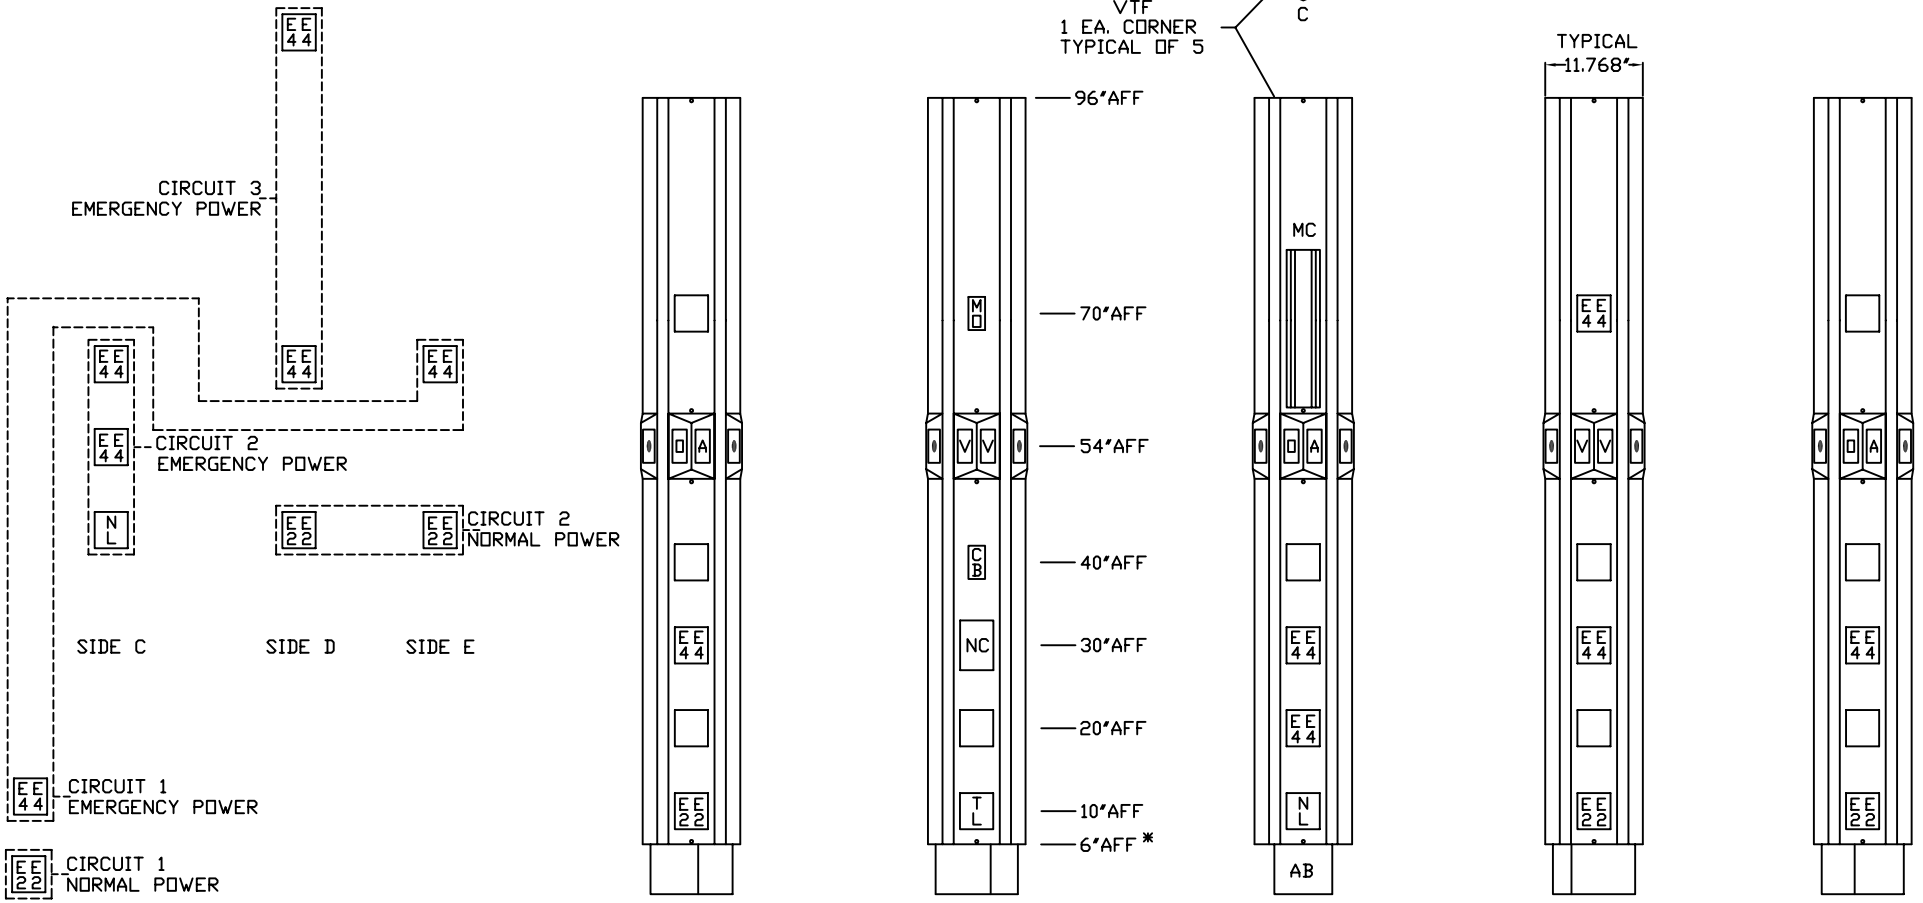

*AFF (ABOVE FINISHED FLOOR)

LEGEND

PB-138 LEGEND 04/10/07

REQ	SYM	DESCRIPTION		SYM	DESCRIPTION
3	O	OXYGEN OUTLET			
3	A	AIR OUTLET			
4	V	VACUUM OUTLET			
12	E4	DUPLEX RECEPTACLE, 8300 RED, 20A, 125V, H.G., EMER. POWER			
6	E2	DUPLEX RECEPTACLE, 8300 IVORY, 20A, 125V, H.G., NORMAL POWER			
1	NL	NIGHT LIGHT, SIERRA 2156, 7 WATT, 115V, LOUVERED FACE			
1	NC	NURSE CALL PROVISION			
1	CB	CODE BLUE PROVISION			
1	TL	TELEPHONE OUTLET SINGLE CAT 5, RJ-45 RECEPTACLE			
1	MO	MONITOR OUTPUT PROVISION			
1	MC	MONITOR CHANNEL ONLY 19" LONG INCLUDES INTERNAL BRACING			
1	AB	ADJUSTABLE BASE			
5	VTF	VERTICAL EQUIPMENT MOUNTING TRACK, TRIPLE			

QTY	SYM	ACCESSORIES SHOWN (PER UNIT)	QTY	SYM	ACCESSORIES SHOWN (PER UNIT)